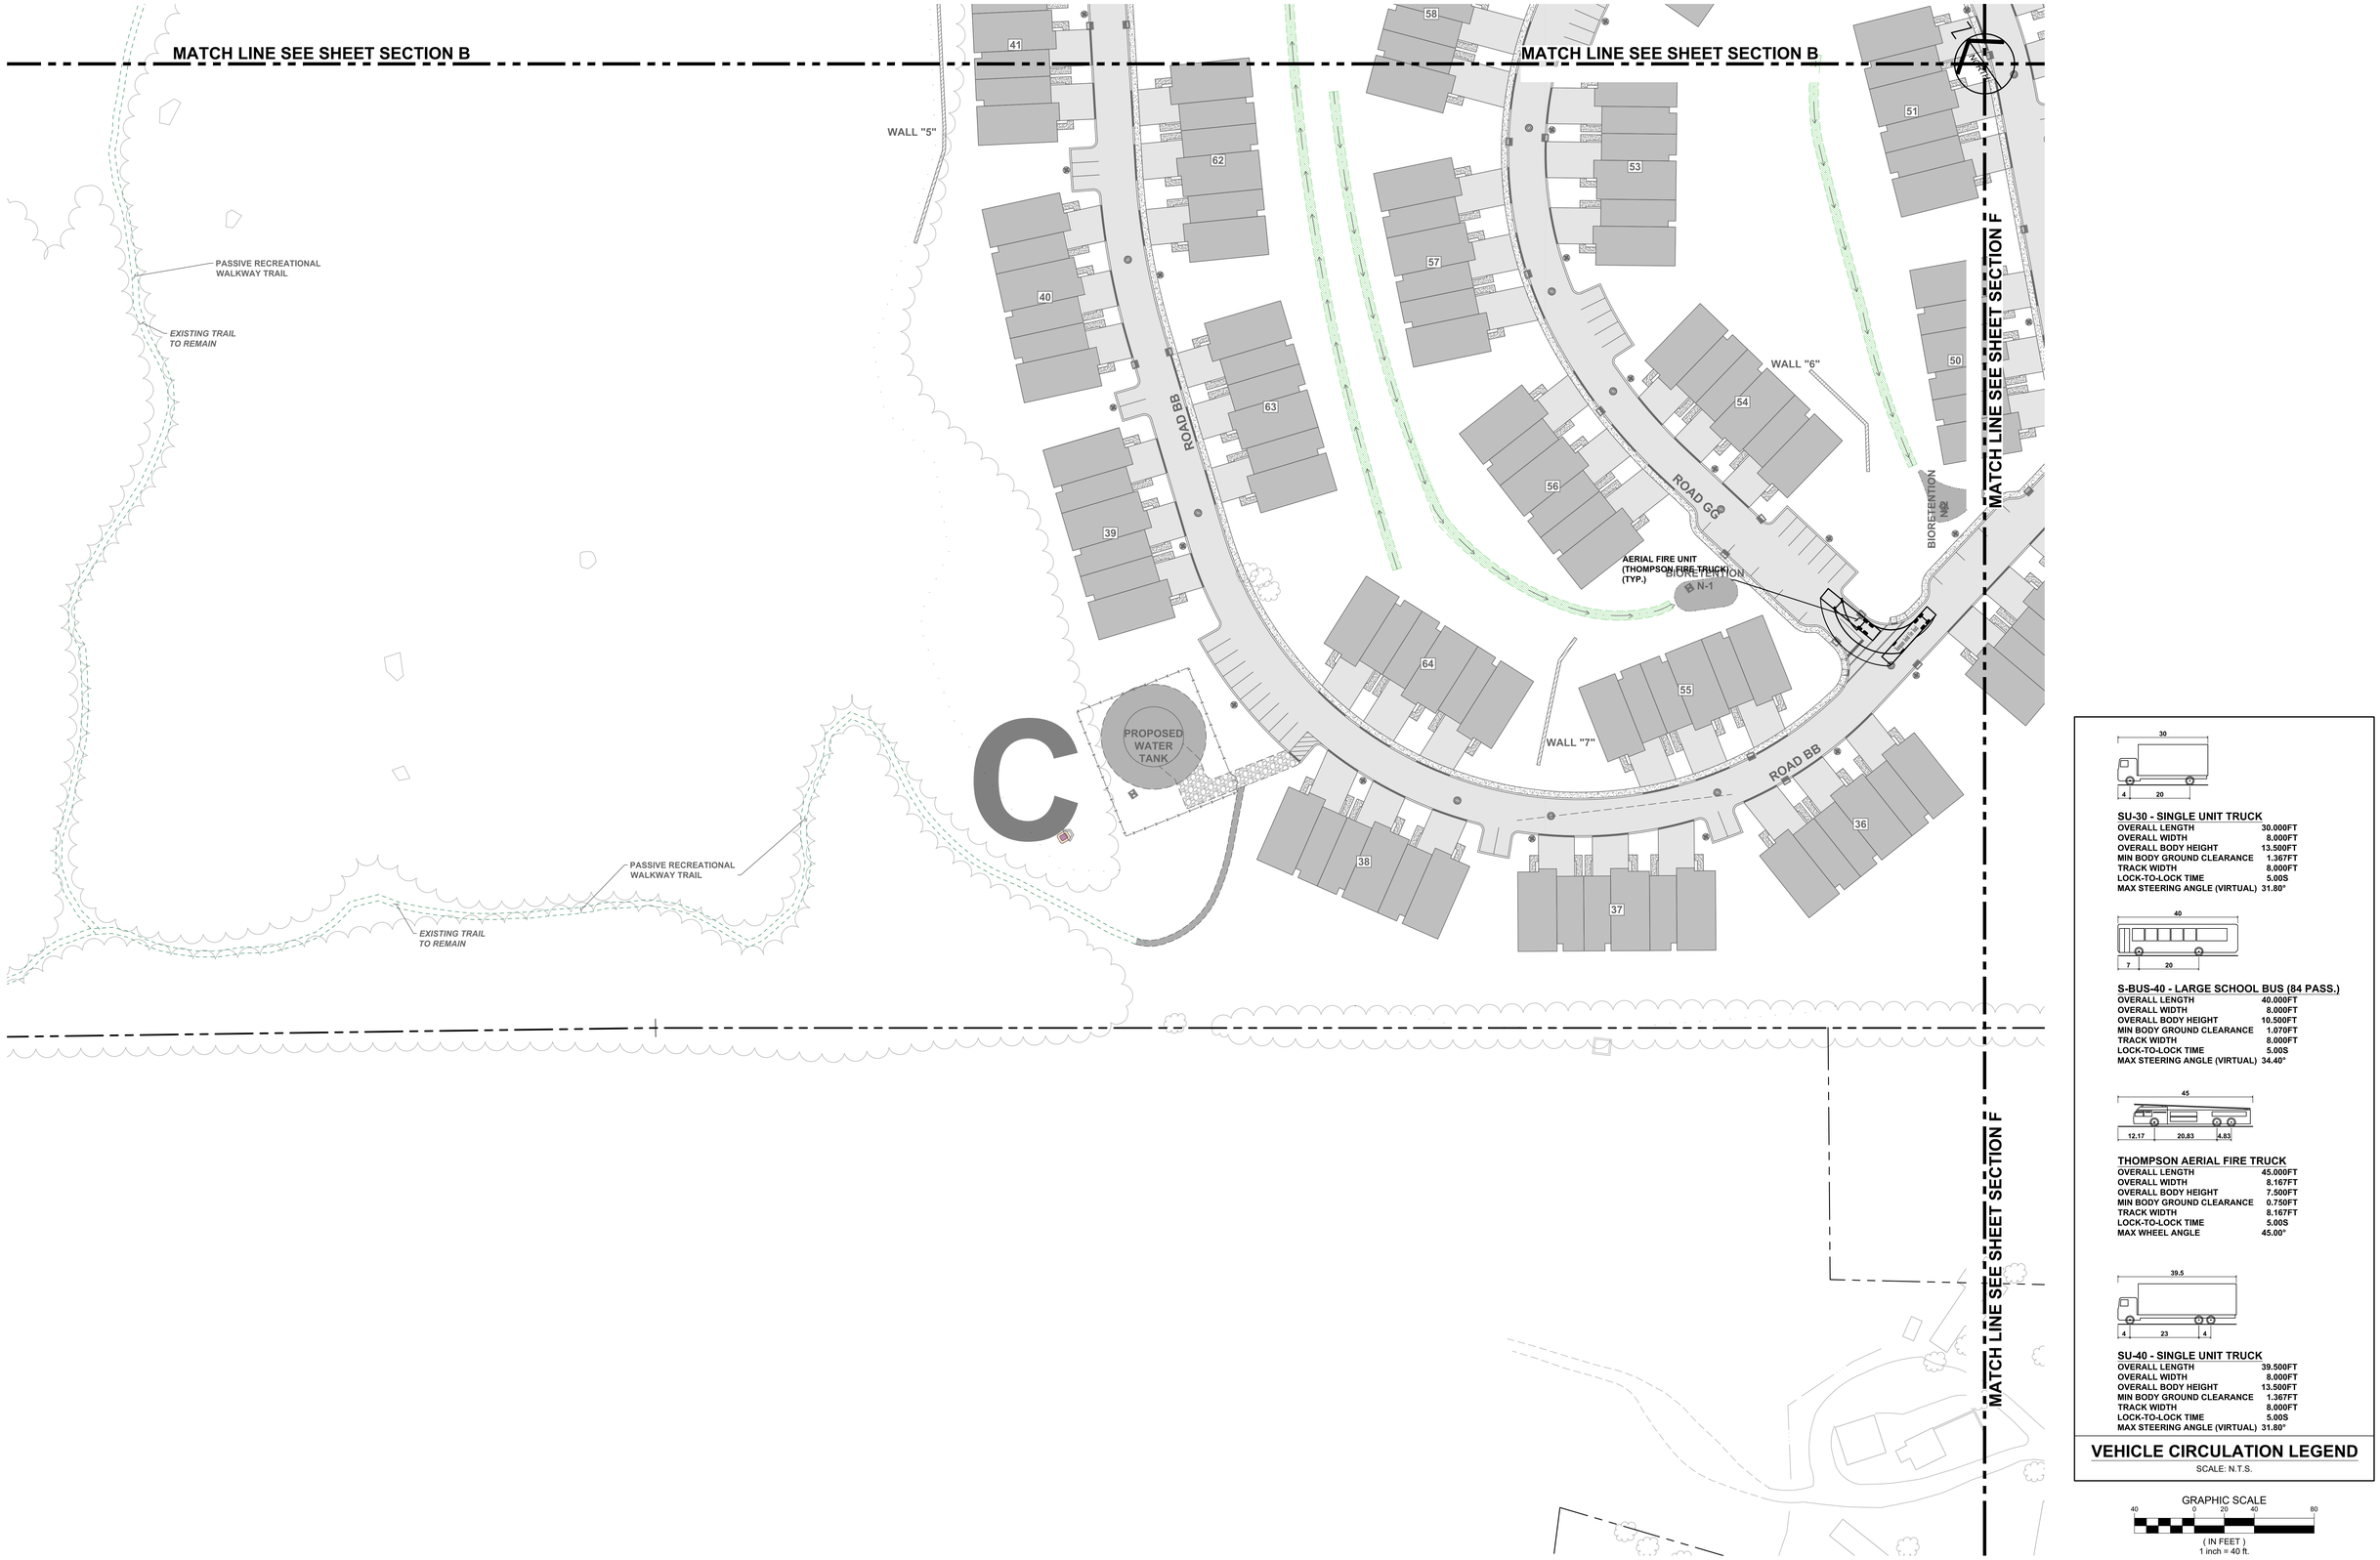

30
4 20

SU-30 - SINGLE UNIT TRUCK

OVERALL LENGTH	30.000FT
OVERALL WIDTH	8.000FT
OVERALL BODY HEIGHT	13.500FT
MIN BODY GROUND CLEARANCE	1.367FT
TRACK WIDTH	8.000FT
LOCK-TO-LOCK TIME	5.00S
MAX STEERING ANGLE (VIRTUAL)	31.80°

40
7 20

S-BUS-40 - LARGE SCHOOL BUS (84 PASS.)

OVERALL LENGTH	40.000FT
OVERALL WIDTH	8.000FT
OVERALL BODY HEIGHT	10.500FT
MIN BODY GROUND CLEARANCE	1.070FT
TRACK WIDTH	8.000FT
LOCK-TO-LOCK TIME	5.00S
MAX STEERING ANGLE (VIRTUAL)	34.40°

45
12.17 20.83 4.83

THOMPSON AERIAL FIRE TRUCK

OVERALL LENGTH	45.000FT
OVERALL WIDTH	8.167FT
OVERALL BODY HEIGHT	7.500FT
MIN BODY GROUND CLEARANCE	0.750FT
TRACK WIDTH	8.167FT
LOCK-TO-LOCK TIME	5.00S
MAX WHEEL ANGLE	45.00°

39.5
4 23 4

SU-40 - SINGLE UNIT TRUCK

OVERALL LENGTH	39.500FT
OVERALL WIDTH	8.000FT
OVERALL BODY HEIGHT	13.500FT
MIN BODY GROUND CLEARANCE	1.367FT
TRACK WIDTH	8.000FT
LOCK-TO-LOCK TIME	5.00S
MAX STEERING ANGLE (VIRTUAL)	31.80°

VEHICLE CIRCULATION LEGEND

SCALE: N.T.S.

GRAPHIC SCALE
40 0 20 40 80
(IN FEET)
1 inch = 40 ft.

It is a violation of NYS Education Law, Article 145 Section 7209.2, for any person, unless he is acting under the direction of a licensed professional engineer or land surveyor, to alter an item in any way. If an item bearing the seal of an engineer or land surveyor is altered, the altering engineer or land surveyor shall affix to the item his seal and the notation "altered by" followed by his signature and the date of such alteration, and a specific description of the alteration.

ALL DIMENSIONS MUST BE VERIFIED BY THE CONTRACTOR. NOTIFY PAULUS, SOKOLOWSKI AND SARTOR OF ANY CONFLICTS, ERRORS, AMBIGUITIES OR DISCREPANCIES IN THE CONTRACT DRAWINGS OR SPECIFICATIONS BEFORE PROCEEDING WITH CONSTRUCTION.

ALL DIMENSIONS SHALL BE AS NOTED IN WORDS OR NUMBERS ON THE CONTRACT DRAWINGS. DO NOT SCALE THE DRAWINGS TO DETERMINE DIMENSIONS.

THESE CONTRACT DRAWINGS CONTAIN DATA INTENDED SPECIFICALLY FOR THE NOTED PROJECT AND CLIENT. THEY ARE NOT INTENDED FOR USE ON EXTENSIONS OF THIS PROJECT OR FOR REUSE ON ANY OTHER PROJECT.

THE COPYING AND/OR MODIFICATION OF THIS DOCUMENT OR ANY PORTION THEREOF WITHOUT THE WRITTEN PERMISSION OF PAULUS, SOKOLOWSKI, AND SARTOR IS PROHIBITED.

COPYRIGHT 2019 PAULUS, SOKOLOWSKI, AND SARTOR – ALL RIGHTS RESERVED.

CONSULTANTS
PS&S
integrating design & engineering
67A MOUNTAIN BOULEVARD EXTENSION
P.O.BOX 4039
WARREN, NEW JERSEY 07059
PHONE:(732) 560-9700
FAX: (732) 560-9768

LISA A. DIGEROLAMO, P.E.
PROFESSIONAL ENGINEER
NEW YORK LIC. NO. 086749
SIGNATURE DATE

DRAFT

REVISIONS/ISSUES

REV	DATE	DESCRIPTION

PROJECT TITLE
PRELIMINARY & FINAL SITE PLAN
Gan-Eden Estates
TOWN OF THOMPSON SULLIVAN COUNTY NEW YORK

TAX LOT
SECTION 2,
BLOCK 1/ LOT 6.3

SHEET TITLE
VEHICLE CIRCULATION PLAN
(SECTION C)

INITIAL DATE: OCT. 15, 2019	JOB NO.: 01895.0053
SCALE: 1" = 40'	B/O:
DRAWN: C.Y. / F.M.	SHEET NO.: C-29C
CHKD.: L.A.D.	97 OF 103

FILE NAME: P:\01895\Dwg\Civil\Plans\PSE 01895SOW Vehicle Circulation Plans.dwg LAST EDIT: 10/1/2019 @ 10:13:57 PM LOGIN: mbosco